PRODUCED BY AN AUTODESK EDUCATIONAL PRODUCT

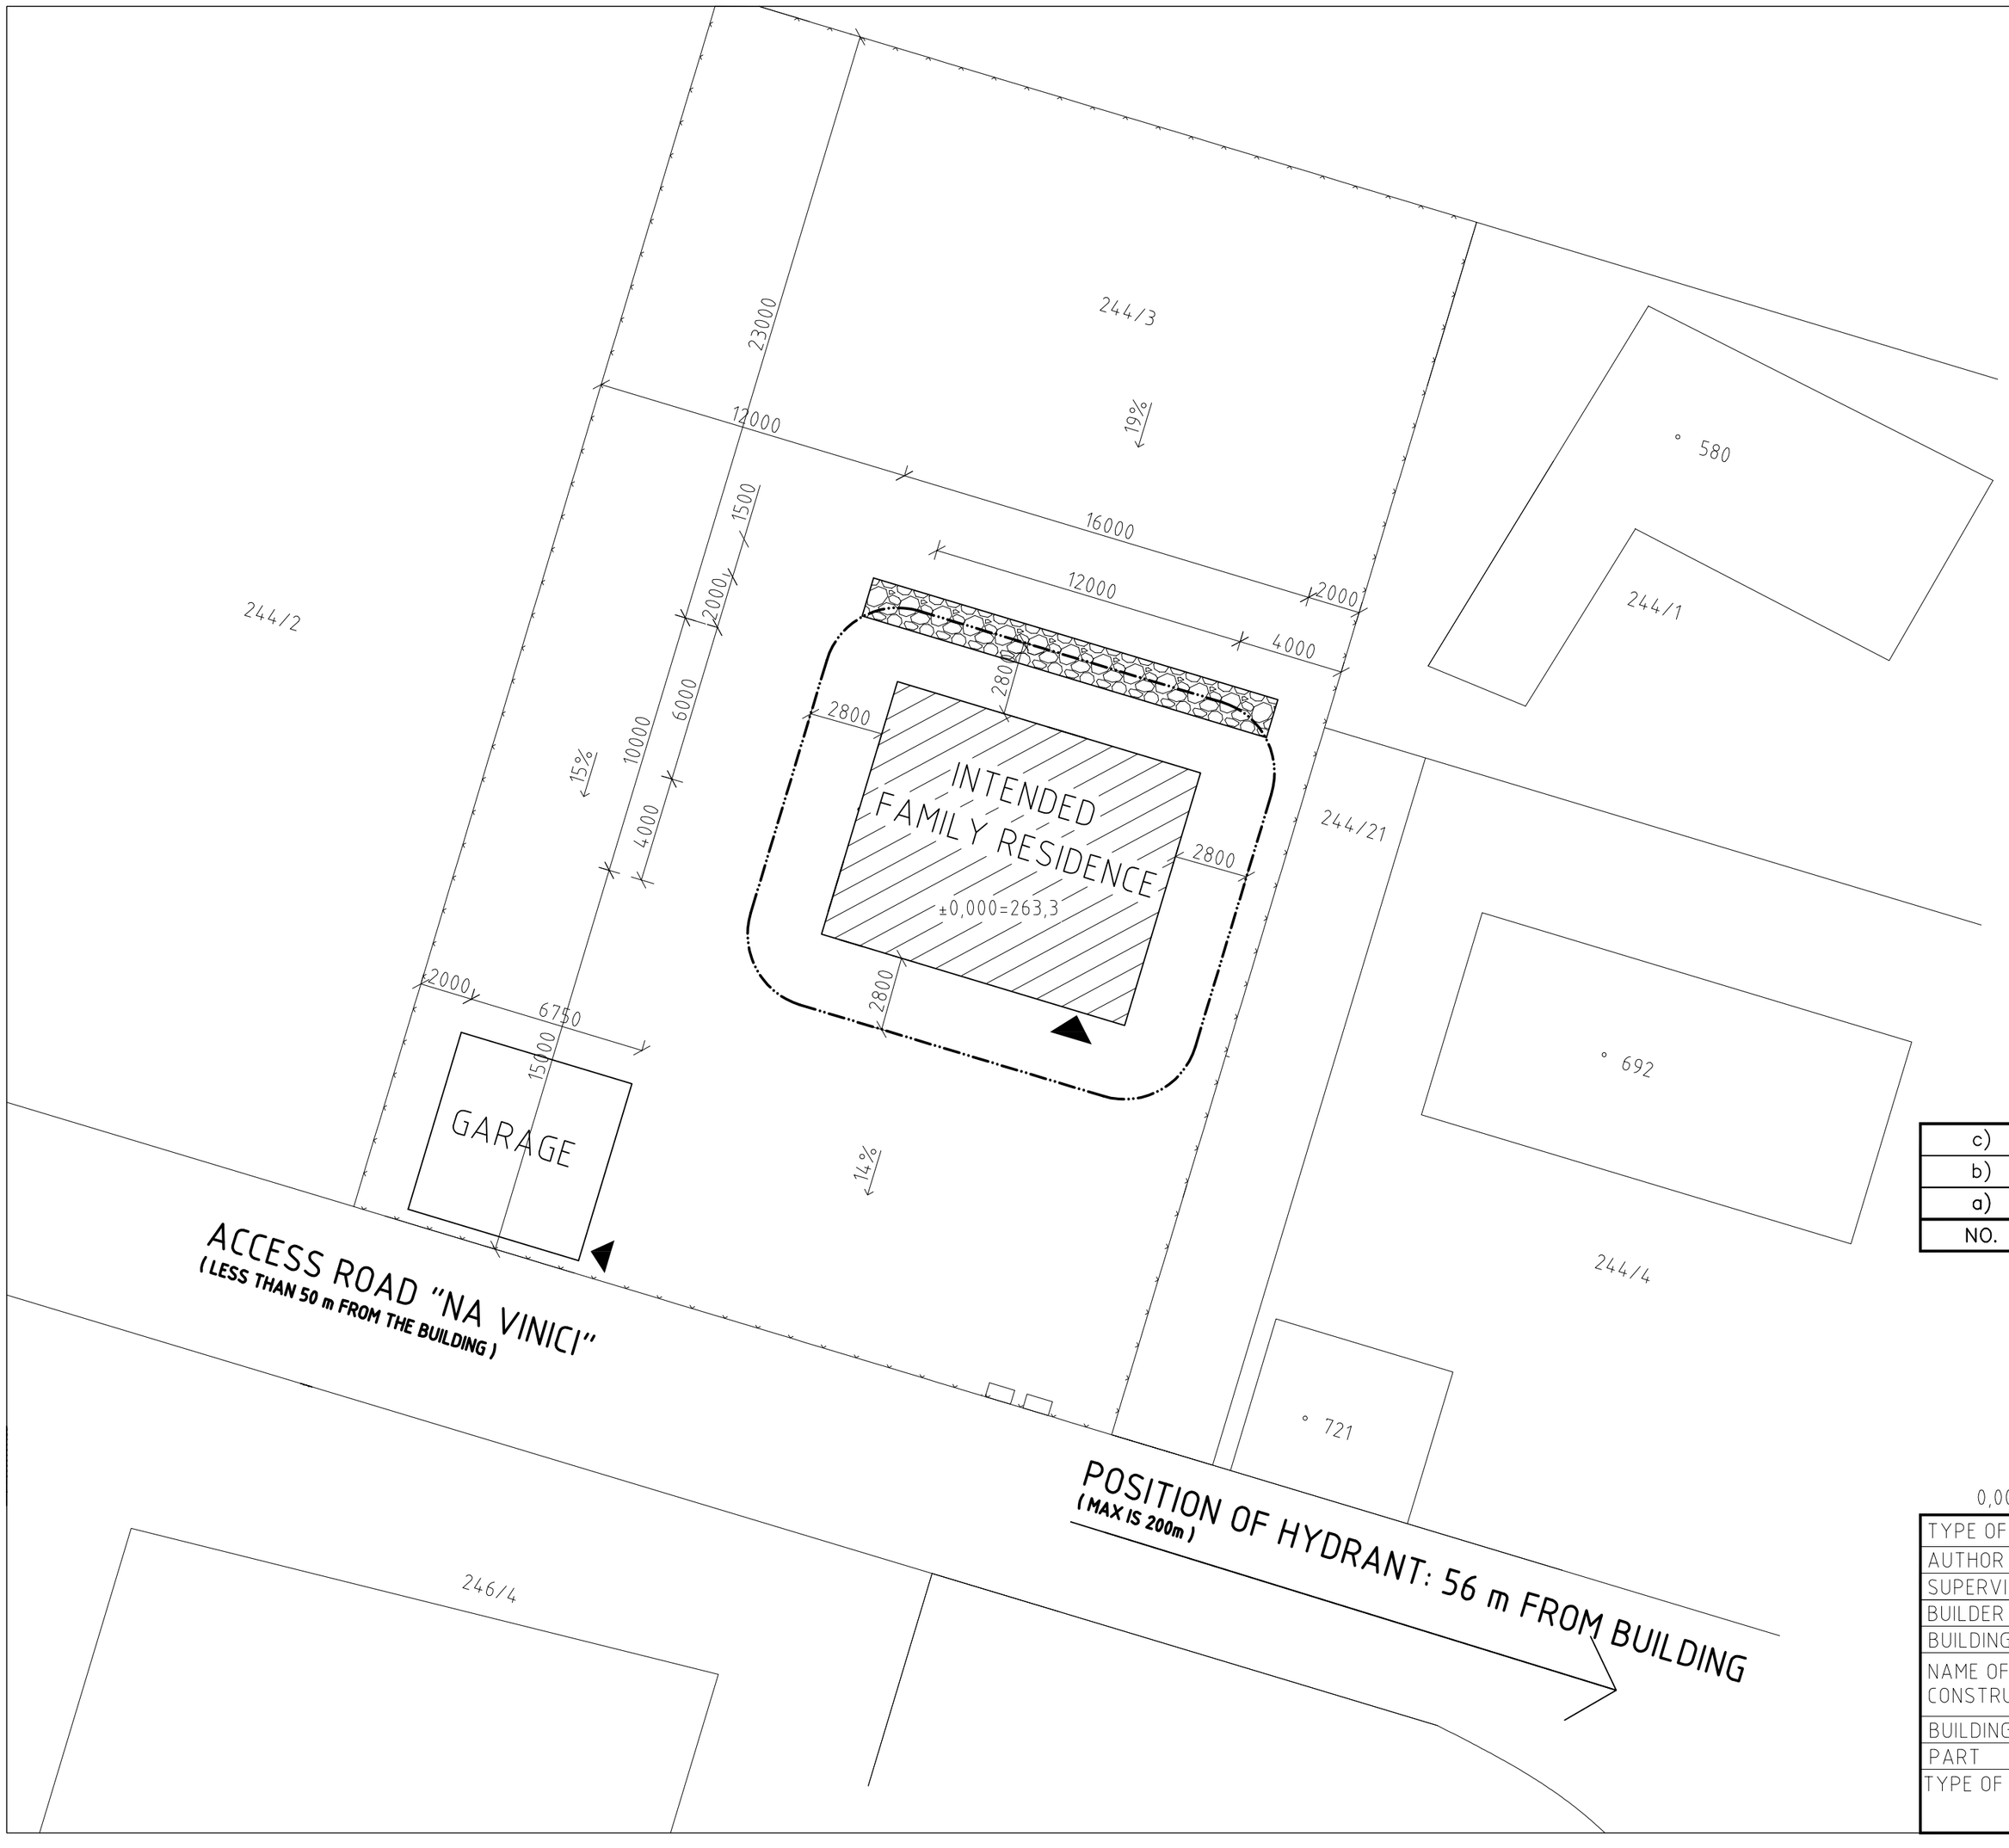

INFORMATION ABOUT THE BUILDING

MATERIAL: CLAY BLOCKS
FAMILY HOUSE, STOREYS: GF + FIRST FLOOR
HEIGHT OF SHED ROOF: +7,730 m
PLOT AREA: 1438 m2
BUILT UP AREA: 190 m2
BUILT UP PERCENTAGE: 13,2 %
PAVED AREA: 140 m2

FIRE HEIGHT: 2,9 m
NUMBER OF FIRE COMPARTMENTS: 1
AREA OF FIRE COMPARTMENTS: 218 m2
FIRE LOAD: 45,75 kg/m2
CONSTRUCTION SYSTEM: DP1
GRADE OF FIRE SAFETY (SPB): II
CLOSEST HYDRANT: 56 m

NO.	REVISION/ISSUE	CHANGE MADE BY	SIGNATURE	DATE
a)				
b)				
c)				

S01

0,000 = 263,300 m.a.s.l,B.l. / COORDINATION SYSTEM S - JTSK

TYPE OF WORK	BACHELOR THESIS	UNIVERSITY OF TECHNOLOGY BRNO FACULTY OF CIVIL ENGENEERING	
AUTHOR	Viktor Gach		
SUPERVISOR	Ing. František Vajkay Ph.D.	DEPARTMENT OF CIVIL ENGENEERING	
BUILDER	Jakub Smolný, Rašínova 92, 500 11, Hradec Králové		
BUILDING PLOT	cadastral area.: Vysoká nad Labem, plot 244/3		
NAME OF THE CONSTRUCTION	FAMILY RESIDENCE	FORMAT	4 A4
BUILDING	SO 01	DATE	05/2015
PART	D.1.3 FIRE SAFETY	DEGREE PD	DEC
TYPE OF WORK	FIRE SAFETY SITE PLAN	SCALE 1:200	NO. DRAWING D1.3.01

PRODUCED BY AN AUTODESK EDUCATIONAL PRODUCT