LIST OF ROOMS - GROUND FLOOR					
ID	ROOM NAME	AREA [sqm]	FLOOR FINISH	CEILING FINISH	WALL FINISH
1001	HALL	70.00	P3 Marmoleum Fortis Vivace - plinth 150 mm	Plaster Profilass JM 303 - white paint	Plaster Profilass JM 303 - white paint
1002	TECH. ROOM	24.00	P21 Ceramic Ytes Rako Taurus Industrial - plinth 150 mm	Plaster Profilass JM 303 - white paint	Plaster Profilass JM 303 - white paint
1003	HVAC ROOM	57.00	P21 Ceramic Ytes Rako Taurus Industrial - plinth 150 mm	Plaster Profilass JM 303 - white paint	Plaster Profilass JM 303 - white paint
1004	HALL	167.00	P3 Marmoleum Fortis Vivace - plinth 150 mm	Plaster Profilass JM 303 - white paint	Plaster Profilass JM 303 - white paint
1005	ASSEMBLY HALL	198.00	P3 Marmoleum Fortis Vivace - plinth 150 mm	Acoustic susp. ceiling Knauf D27 - white paint	Plaster Profilass JM 303 - white paint
1006	BACKSTAGE	37.00	P3 Marmoleum Fortis Vivace - plinth 150 mm	Suspended ceiling Knauf D15 - white paint	Plaster Profilass JM 303 - white paint
1007	ASSEMBLY HALL	70.00	P3 Marmoleum Fortis Vivace - plinth 150 mm	Acoustic susp. ceiling Knauf D27 - white paint	Plaster Profilass JM 303 - white paint
1008	HALL	76.00	P3 Marmoleum Fortis Vivace - plinth 150 mm	Plaster Profilass JM 303 - white paint	Plaster Profilass JM 303 - white paint
1009	CORRIDOR	5.00	P3 Marmoleum Fortis Vivace - plinth 150 mm	Suspended ceiling Knauf D15 - white paint	Plaster Profilass JM 303 - white paint
1010	OFFICE	9.00	P3 Marmoleum Fortis Vivace - plinth 150 mm	Suspended ceiling Knauf D15 - white paint	Plaster Profilass JM 303 - white paint
1011	STORAGE	9.00	P21 Ceramic Ytes Rako Taurus Industrial - plinth 150 mm	Suspended ceiling Knauf D15 - white paint	Plaster Profilass JM 303 - white paint
1012	CORRIDOR	74.00	P3 Marmoleum Fortis Vivace - plinth 150 mm	Suspended ceiling Knauf D15 - white paint	Plaster Profilass JM 303 - white paint
1013	RECEPTION	9.00	P3 Marmoleum Fortis Vivace - plinth 150 mm	Suspended ceiling Knauf D15 - white paint	Plaster Profilass JM 303 - white paint
1014	WC ZWOMEN	27.00	P21 Ceramic Ytes Rako Color One	Suspended ceiling Knauf D15 - white paint	Ceramic Ytes Rako Color One to full height
1015	WC MEN	27.00	P21 Ceramic Ytes Rako Color One	Suspended ceiling Knauf D15 - white paint	Ceramic Ytes Rako Color One to full height
1016	WC ZWOMEN	39.00	P21 Ceramic Ytes Rako Color One	Suspended ceiling Knauf D15 - white paint	Ceramic Ytes Rako Color One to full height
1017	LIBRARY STORAGE	70.00	P3 Marmoleum Fortis Vivace - plinth 150 mm	Suspended ceiling Knauf D15 - white paint	Plaster Profilass JM 303 - white paint
1018	OFFICE	9.00	P3 Marmoleum Fortis Vivace - plinth 150 mm	Suspended ceiling Knauf D15 - white paint	Plaster Profilass JM 303 - white paint
1019	LIBRARY	636.70	P3 Marmoleum Fortis Vivace - plinth 150 mm	Suspended ceiling Knauf D15 - white paint	Plaster Profilass JM 303 - white paint
1020	WC ZWOMEN	28.00	P21 Ceramic Ytes Rako Color One	Suspended ceiling Knauf D15 - white paint	Ceramic Ytes Rako Color One to full height
1021	WC MEN	27.00	P21 Ceramic Ytes Rako Color One	Suspended ceiling Knauf D15 - white paint	Ceramic Ytes Rako Color One to full height
1022	STORAGE	28.00	P21 Ceramic Ytes Rako Taurus Industrial - plinth 150 mm	Suspended ceiling Knauf D15 - white paint	Plaster Profilass JM 303 - white paint
1023	HVAC ROOM	13.70	P21 Ceramic Ytes Rako Taurus Industrial - plinth 150 mm	Plaster Profilass JM 303 - white paint	Plaster Profilass JM 303 - white paint
1024	WC ID/G1	5.00	P21 Ceramic Ytes Rako Color One	Suspended ceiling Knauf D15 - white paint	Ceramic Ytes Rako Color One to full height
1025	WC ID/G1	5.00	P21 Ceramic Ytes Rako Color One	Suspended ceiling Knauf D15 - white paint	Ceramic Ytes Rako Color One to full height
1026	WC ID/G1	5.00	P21 Ceramic Ytes Rako Color One	Suspended ceiling Knauf D15 - white paint	Ceramic Ytes Rako Color One to full height
		1 479.90 m2			

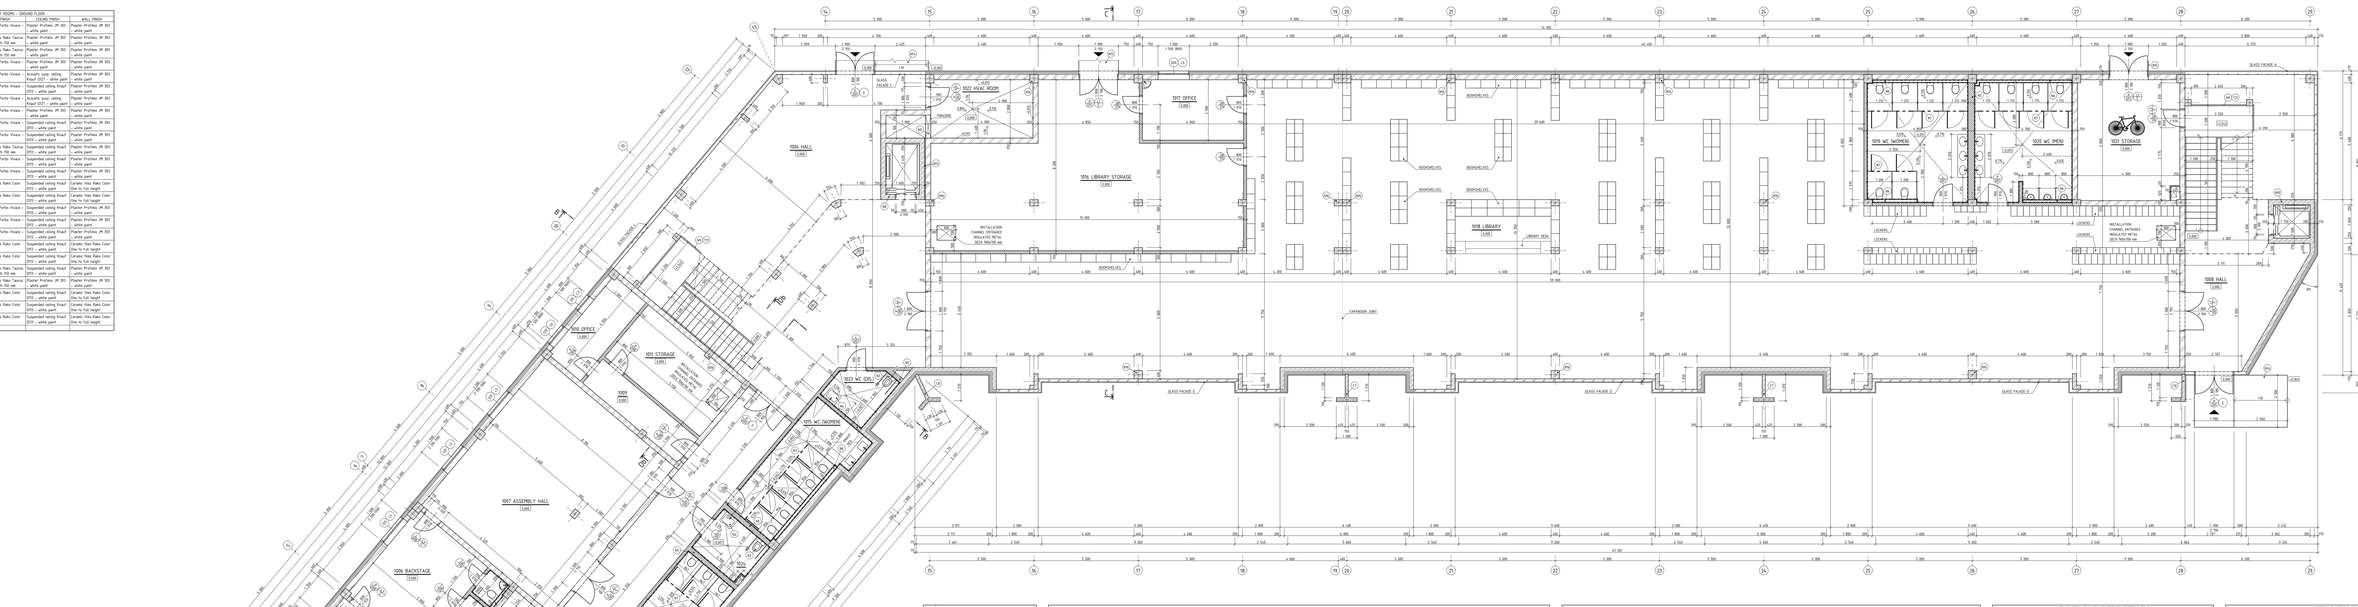

	EXTENSIVE TYPE FLORA	---
	+ 3MA1 "SEDUM-LETTUCE"	
	SYSTEM SUBSTRATE	60-226 mm
	+ 3MA1 "SEDUM-LAWN"	
	HYDROACCUMULATION AND FILTRATION	20 mm
	+ ZINCO "FLORAINLAY" WP-ZINCO FLOW MAT/ PV	
	ROOT BARRIER	0.70 mm
	+ ZINCO ROOT BARRIER WOF 64	
	PROTECTIVE LAYER	4 mm
	+ GLASTEK 40 SPECIAL MINERAL 976/9376 M4/5	
B1	BOTTOM WATERPROOF LAYER	
	+ GLASTEK 40 SPECIAL MINERAL GLASS FABRIC	
	THERMAL INSULATION	100 mm
	+ ROOFMATE LG-A 100 mm, 120 KPA	
	THERMAL INSULATION - WEDGE 2%	40-312 mm
	+ EPS 150 S	
	VAPOR BARRIER	4 mm
	+ GLASTEK 40 SPECIAL MINERAL GLASS FABRIC	
	FLOOR STRUCTURE	250 mm
	+ REINFORCED CONCRETE SLAB C30/A25 XC1, XD1B	
	INTERIOR PLASTER	10 mm
	+ SINGLE-LAYER PLASTER PROFIMIX JM 303	
	FLOORING	3 mm
	+ MARMOLEUM FORBO VIVACE	
	ADHESIVE	1 mm
	+ FORBO EUROSAFE LINO PLUS ELA kg/m2	
	LEVELING BOARDS	7 mm
	+ FORBO SURFIT PANELS	
	DISTRIBUTION LAYER	60 mm
	+ CONCRETE C25/30	
	THERMAL INSULATION	150 mm
	+ EPS 150 S	
P3	TOP WATERPROOF LAYER	
	+ GLASTEK 40 SPECIAL MINERAL	
	BOTTOM WATERPROOF LAYER	4 mm
	+ GLASTEK 40 SPECIAL MINERAL	
	BASE SLAB	150 mm
	+ CONCRETE C30/37 XC2, XD1B	
	COMPACTED GRAVEL	150 mm
	+ GRAVEL 0-32 mm	
	SUBSOIL	---
	FLOORING	3 mm
	+ MARMOLEUM FORBO VIVACE	
	ADHESIVE	1 mm
	+ FORBO EUROSAFE LINO PLUS ELA kg/m2	
	LEVELING BOARDS	7 mm
	+ FORBO SURFIT PANELS	
P5	DISTRIBUTION LAYER	50 mm
	+ CEMENT SCREED	
	ACOUSTIC INSULATION	40 mm
	+ MINERAL WOOL SOUND T-N	
	FLOOR STRUCTURE	250 mm
	+ REINFORCED CONCRETE SLAB C30/A25 XC1, XD1B	
	INTERIOR PLASTER	10 mm
	+ SINGLE-LAYER PLASTER PROFIMIX JM 303	
	DISTRIBUTION LAYER	50 mm
	+ CONCRETE SCREED	
P7	THERMAL INSULATION LAYER	4 mm
	+ ROOFMATE PIR	
	BASE SLAB	150 mm
	+ REINFORCED CONCRETE SLAB C30/37 XC2, XD1B	
	SUBSOIL	---
	CLADDING	8 mm
	+ CEMBRIT BOARD MITRO	
	VENTILATED GAP	30 mm
	+ WITH SUBSTRUCTURE FOR CLADDING	
W1	THERMAL INSULATION	150 mm
	+ ROCKWOOL FASTROCK 435 MW PANELS	
	ADHESIVE	5 mm
	+ CEMENT ADHESIVE DIMENSIND PROFIMIX LM 710	
	MASONRY IRON (LOAD-BEARING)	250 mm
	+ MIUZ MIU 25	
	INTERIOR PLASTER	10 mm
	+ SINGLE-LAYER PLASTER PROFIMIX JM 303	
	INTERLOCKING PAVEMENT	60 mm
	+ CONCRETE INTERLOCKING TILES BEST KARO	
	LAYING LAYER	30 mm
	+ CRUSHED STONE FRACTION 2/5 mm	
P71	BEARING LAYER	150 mm
	+ CRUSHED STONE 0/1 B + A/8 mm 0/0	
	SUBSOIL	---
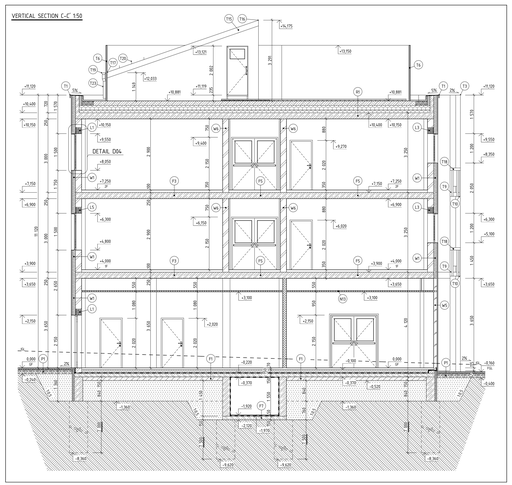
VERTICAL SECTION C-C' 1:50